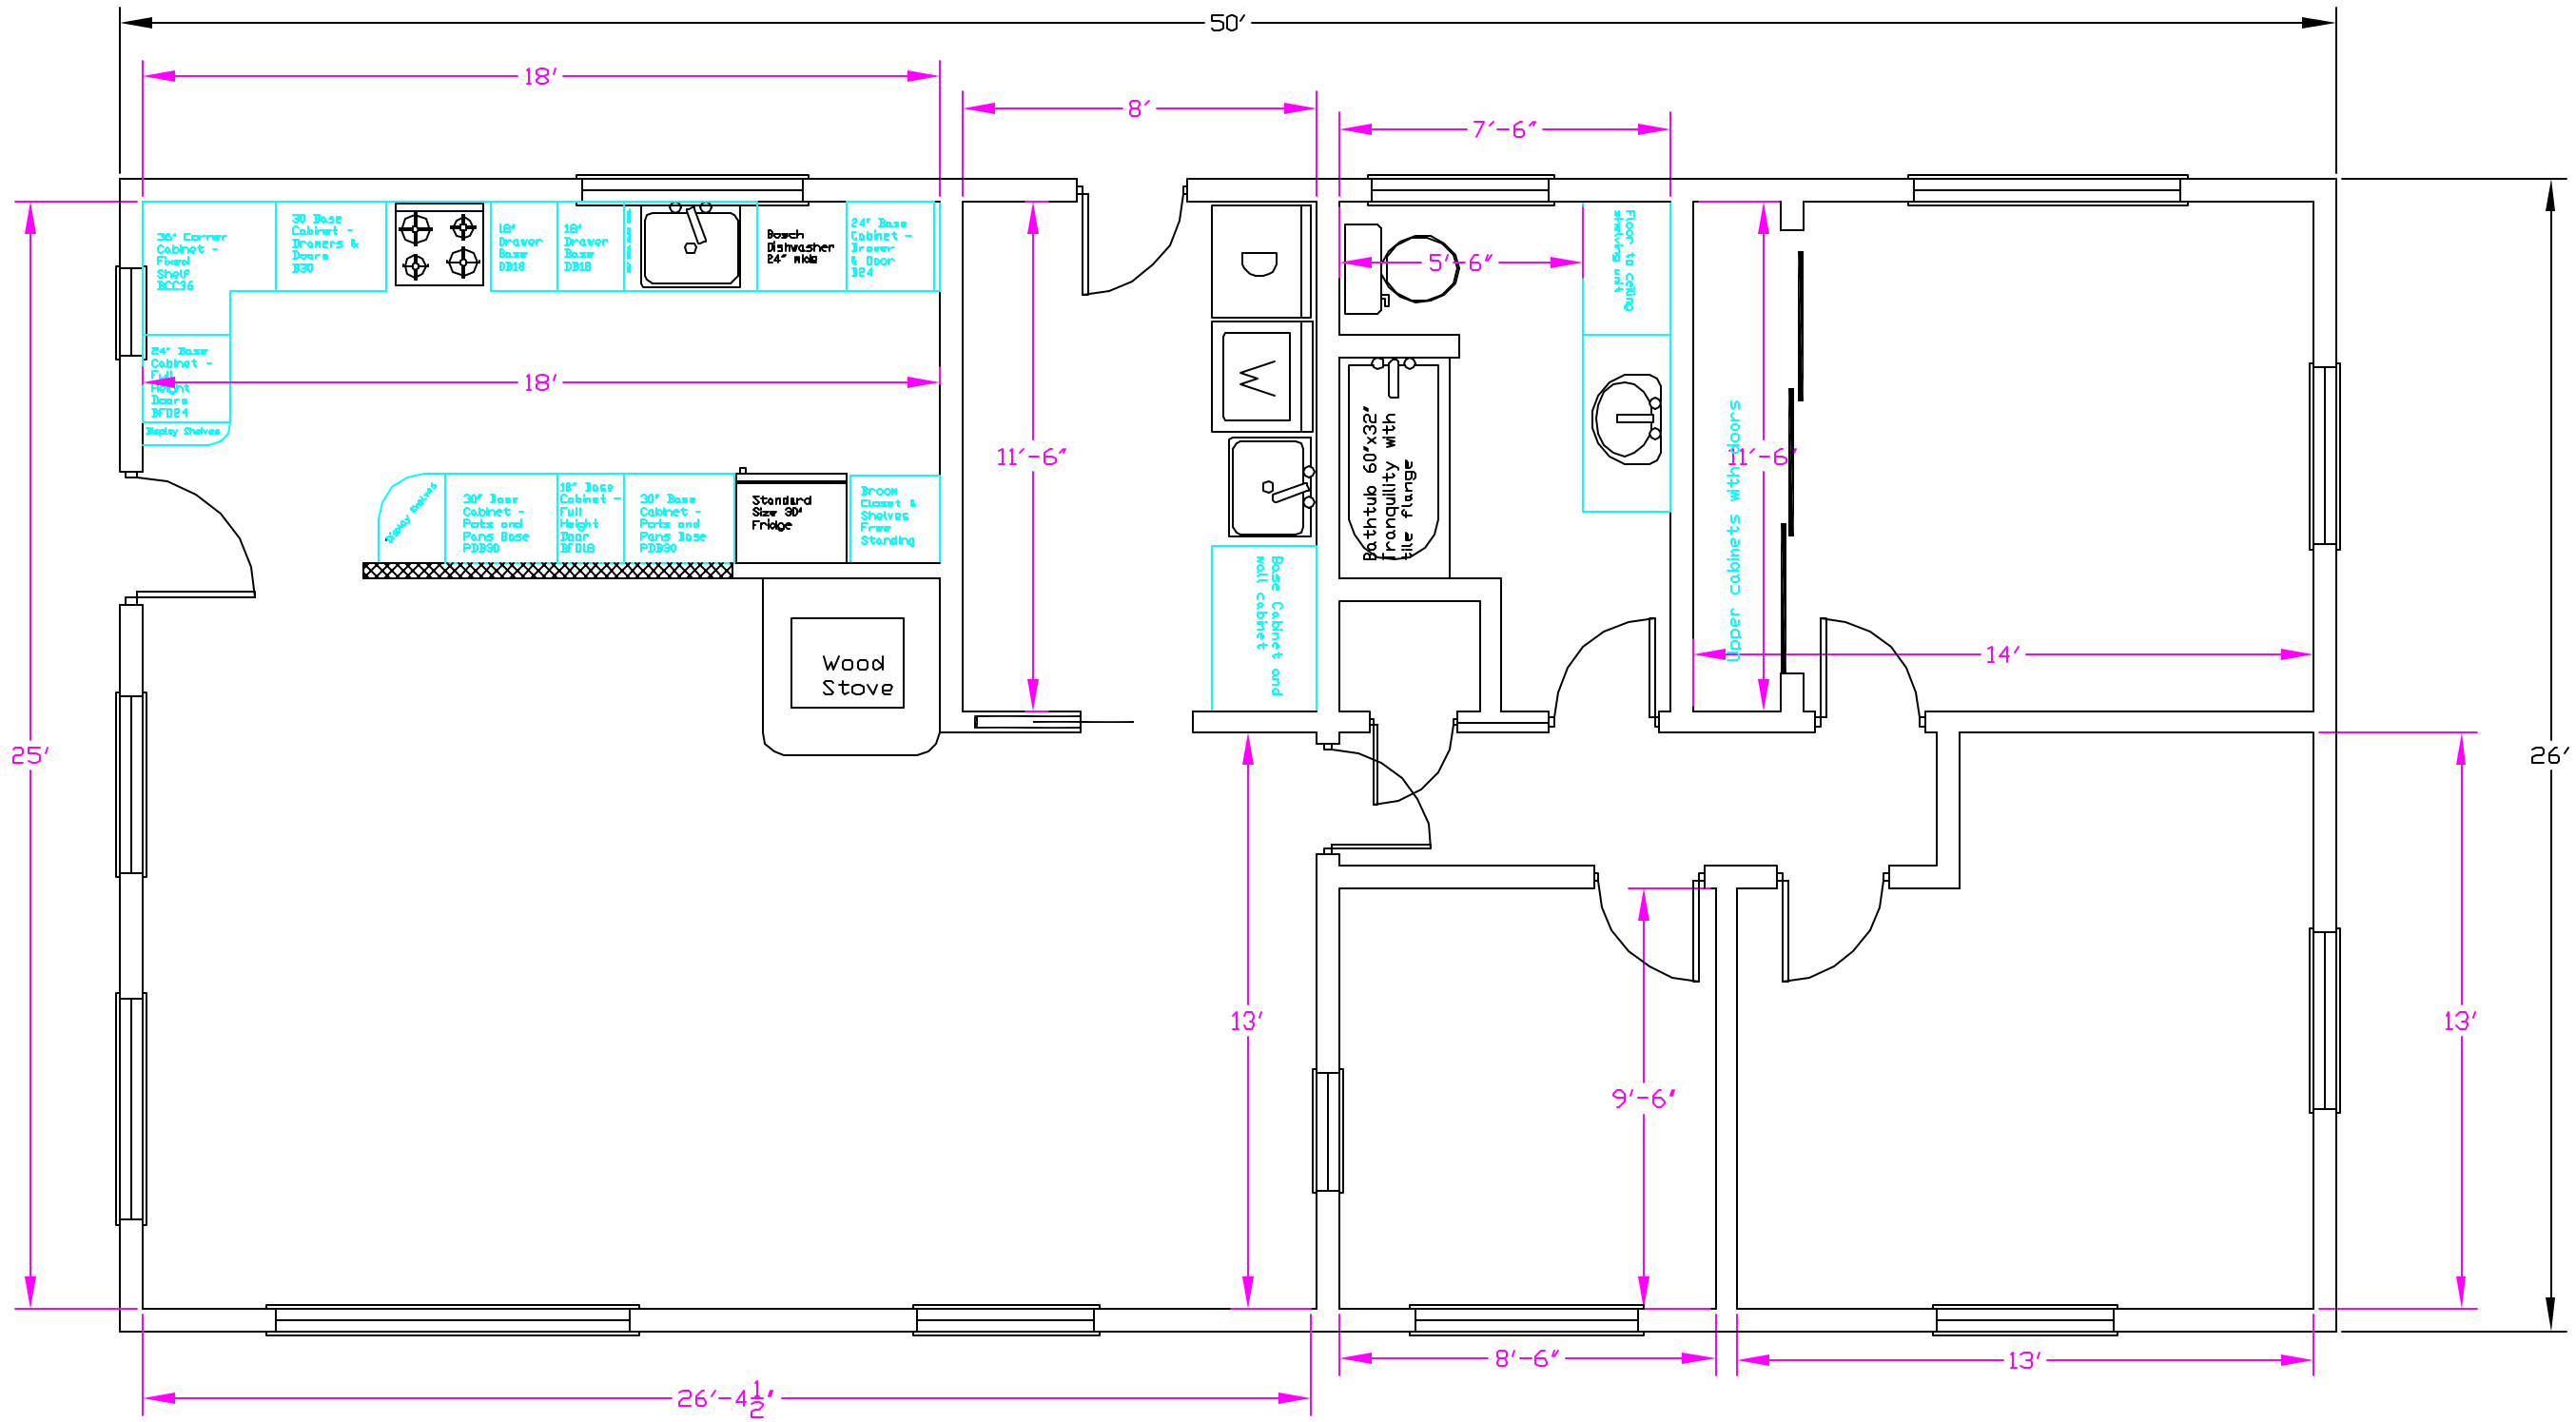

Hollenbeck Residence
17010 Road G Cortez CO

Floor Layout Plan

HouseSIP006.dwg
Scale 1:24 on D size paper

Dion Hollenbeck, Oceanwave Softworks4/28/2009 10:02 AMHouseSIP006.dwg